


ELEVATION OF COLUMN AND BEAM-WORK.


· GARDEN · ELEVATION · OF · PERGOLA ·

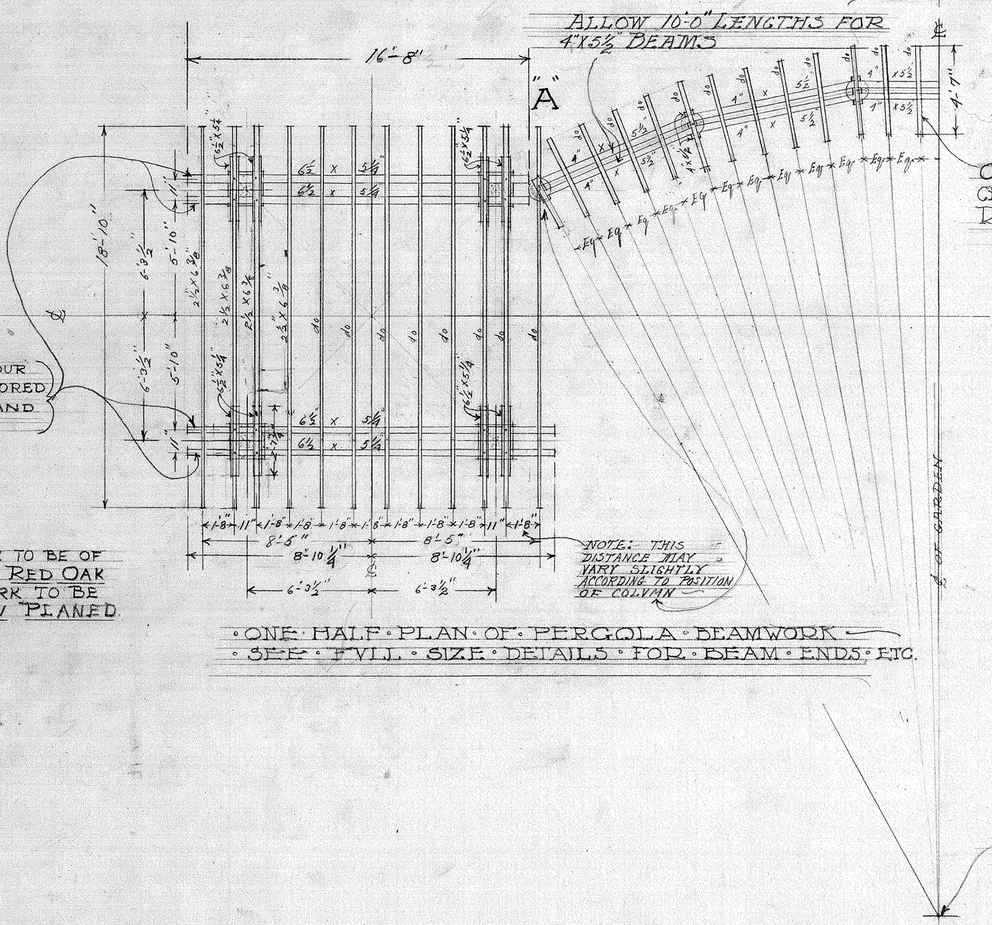

ALL WOODWORK TO BE OF BEST QUALITY RED OAK
ALL WOODWORK TO BE HEAVY SLOW PLANED

· ONE · HALF · PLAN · OF · PERGOLA · BEAMWORK ·
· SEE · FULL · SIZE · DETAILS · FOR · BEAM · ENDS · ETC.

CROSS BEAMS CENTERED ON RADIAL LINES

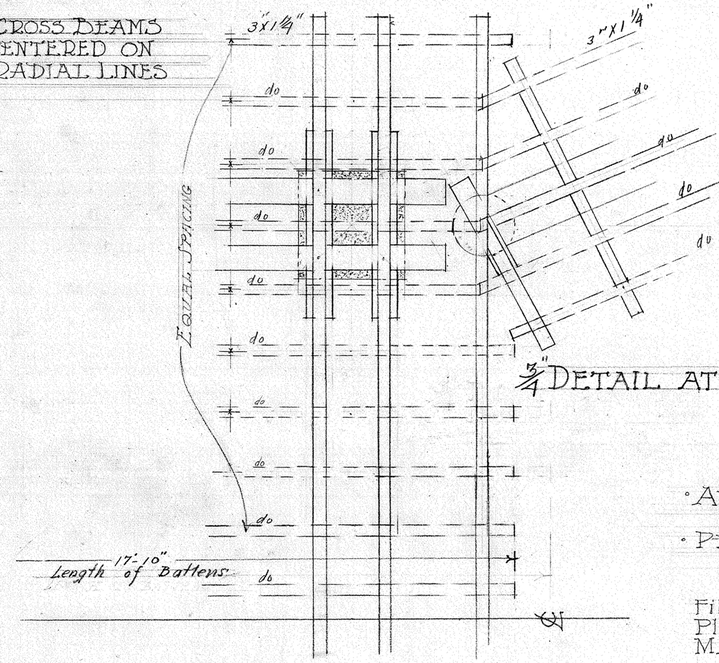

¾" DETAIL AT "A"

JAME CENTRE AS FOR LAYOUT OF COLUMNS

· ARTHUR · CURTISS · JAMES · ESQ ·
— NEWPORT, R.I. —
· PERGOLA · AT · WEST · END · OF ·
— FORMAL GARDEN —

File Nº 3558
Plan Nº 353
MAY. 7, 1912.

Olmsted Brothers
Landscape Architects
Brookline, Mass.

SCALE 1"=1'0"

Drawn by W.L.W.	Approved for
Traced by	Issue by
Checked by C.W.L.	Percival Gallagher