
ARTHUR CURTISS JAMES, ESQ.
— NEWPORT, R.I. —
DETAIL OF IRON GATE FOR SIDE ENTRANCE TO GARDEN.

SCALE 1½" = 1 FOOT

File Nº 3558 G
Drawing Nº 368
July 5. 1912

Olmsted Brothers
Landscape Architects
Brookline, Mass.

Sheet Nº 1.

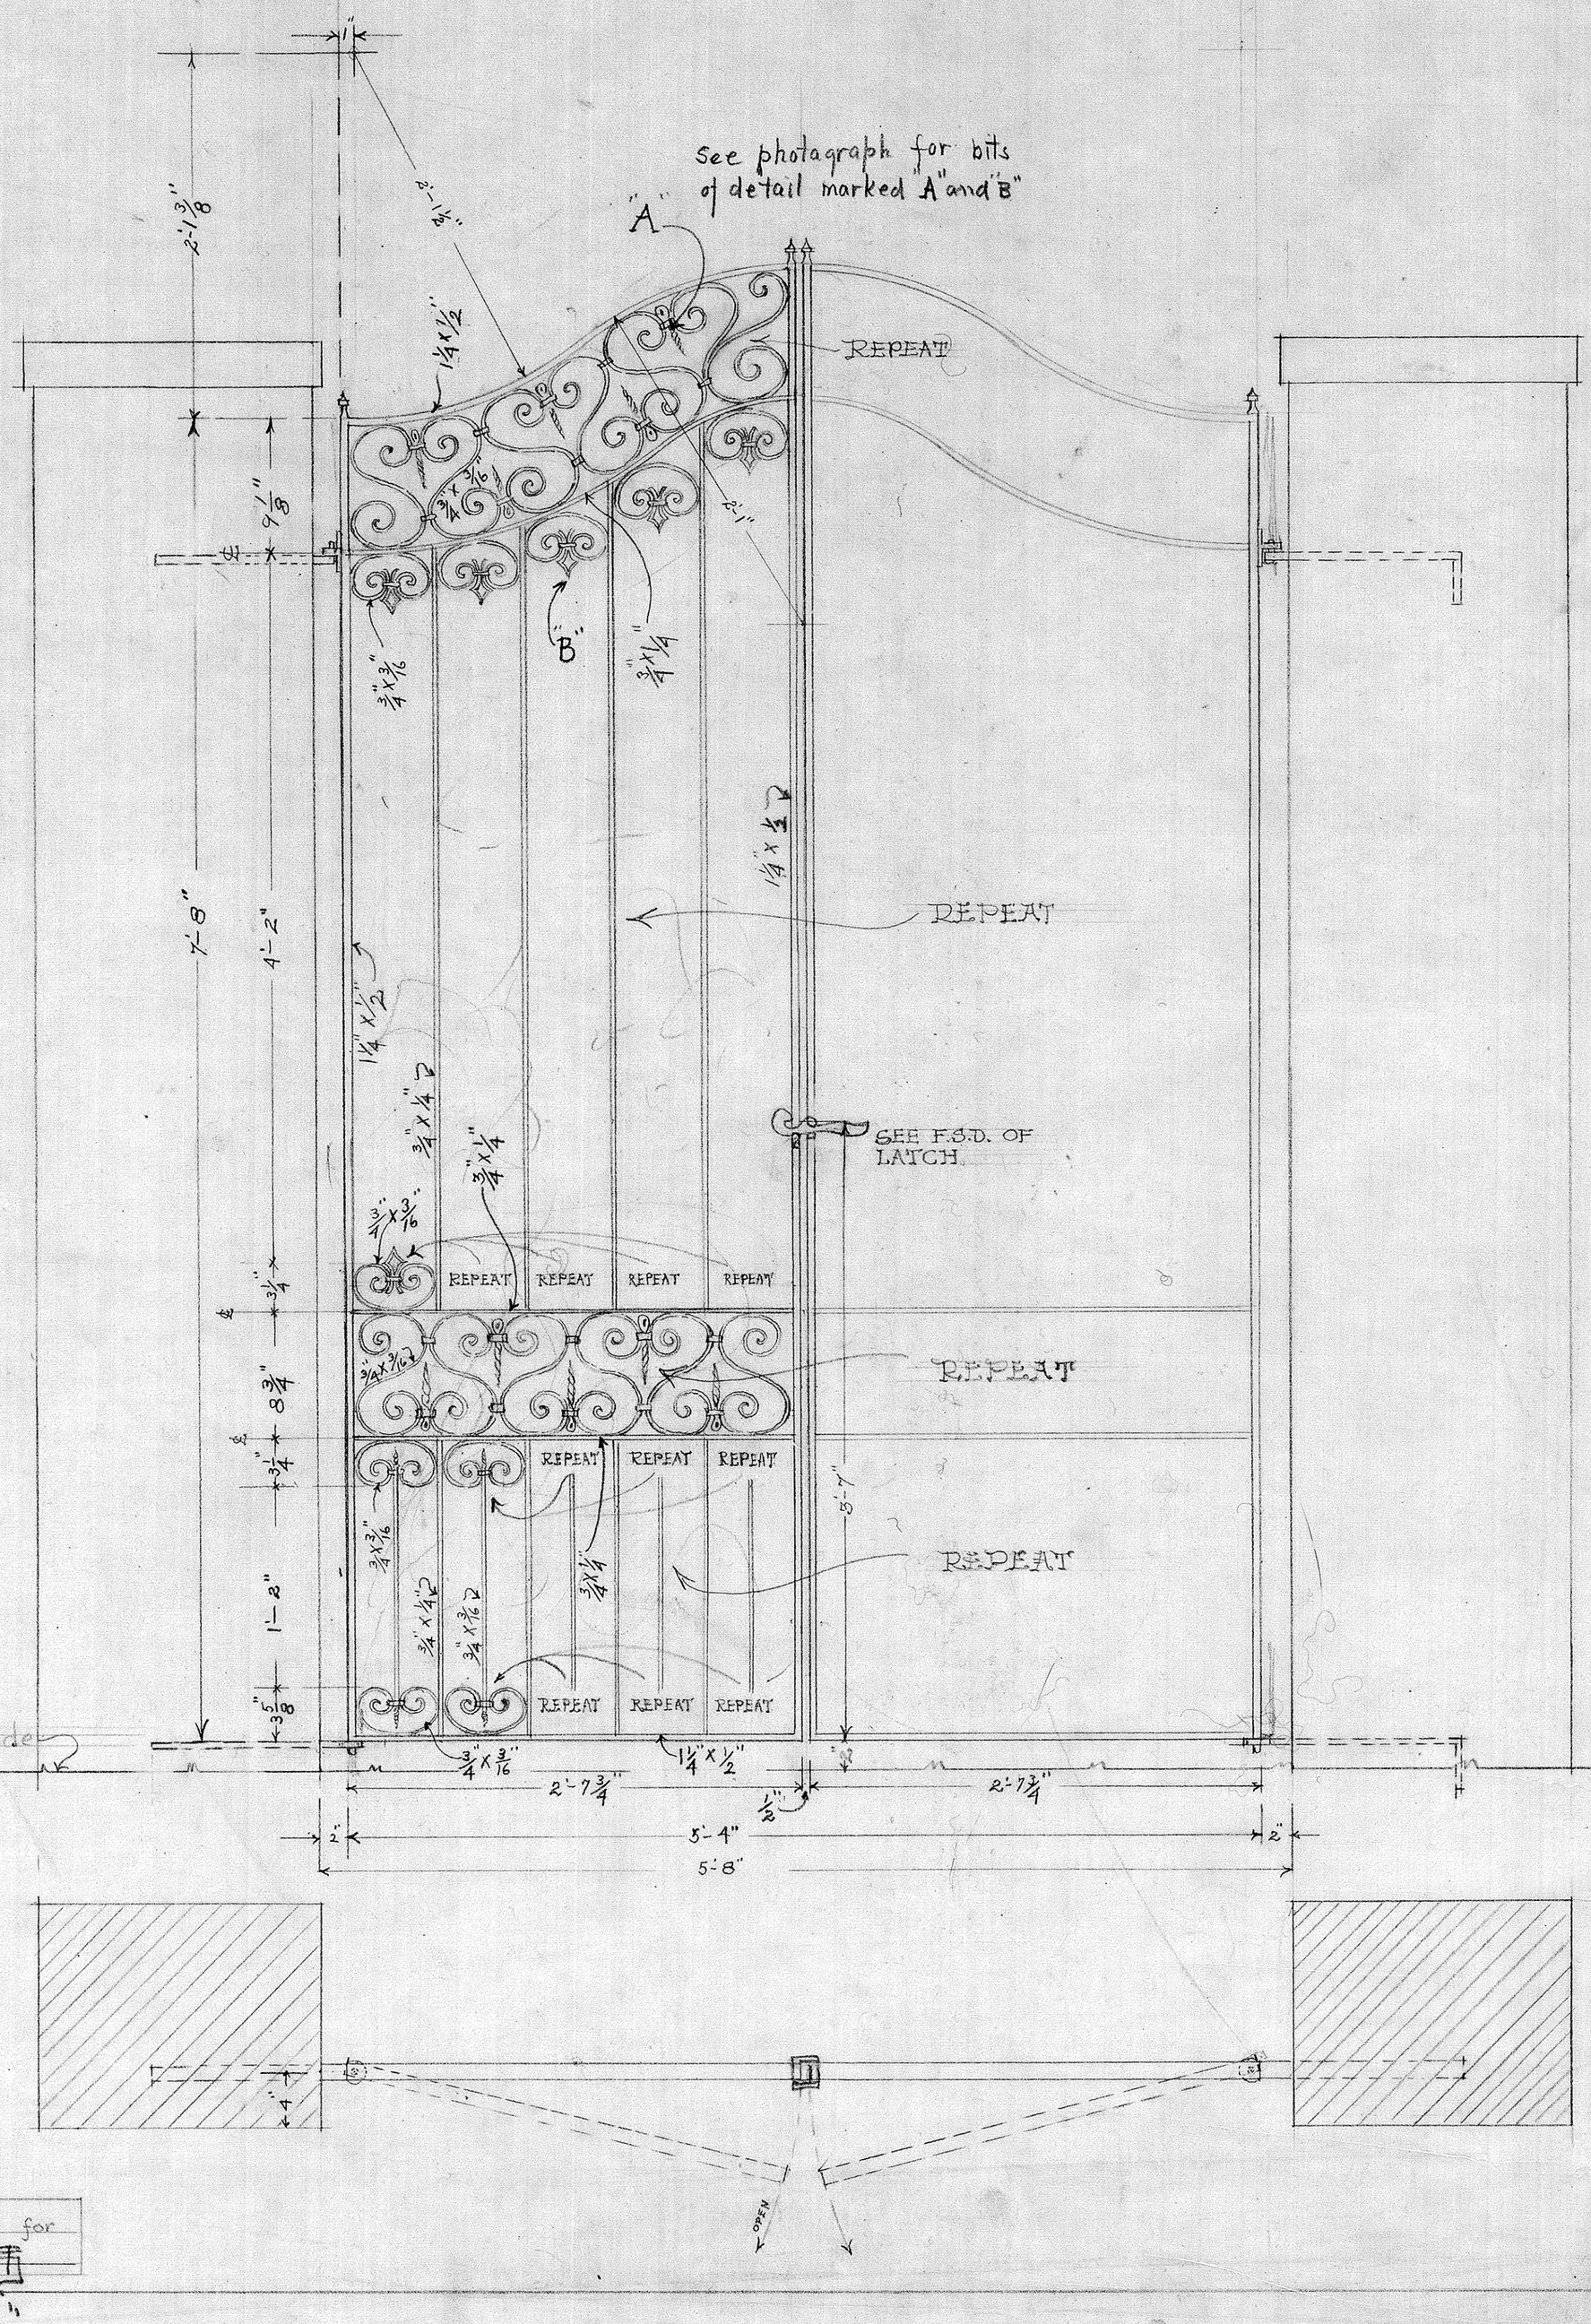

Drawn by WW
Traced by
Checked by CAW.

Approved for Issue by