

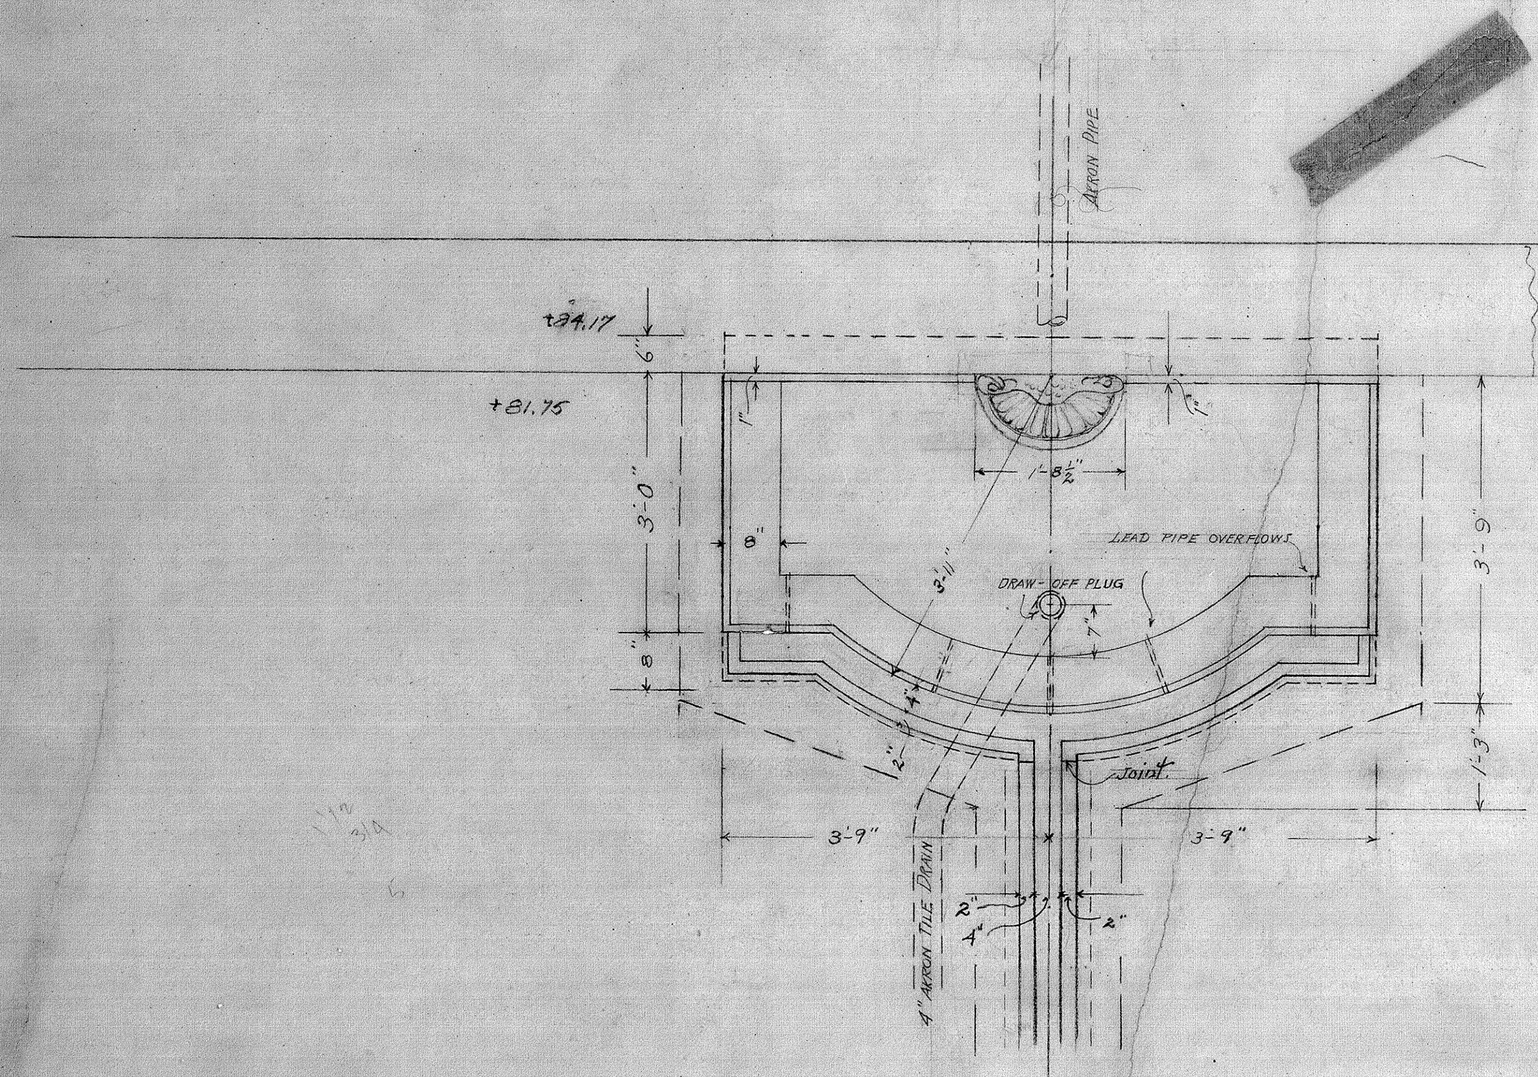


PLAN.
SCALE ¾" = 1 FOOT.

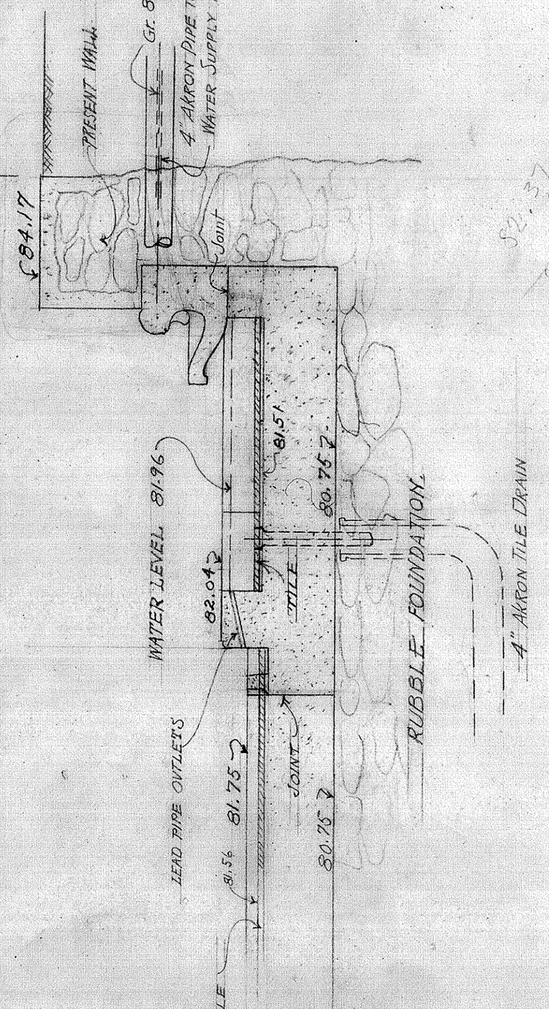

SECTION
SCALE ¾" = 1 FOOT.

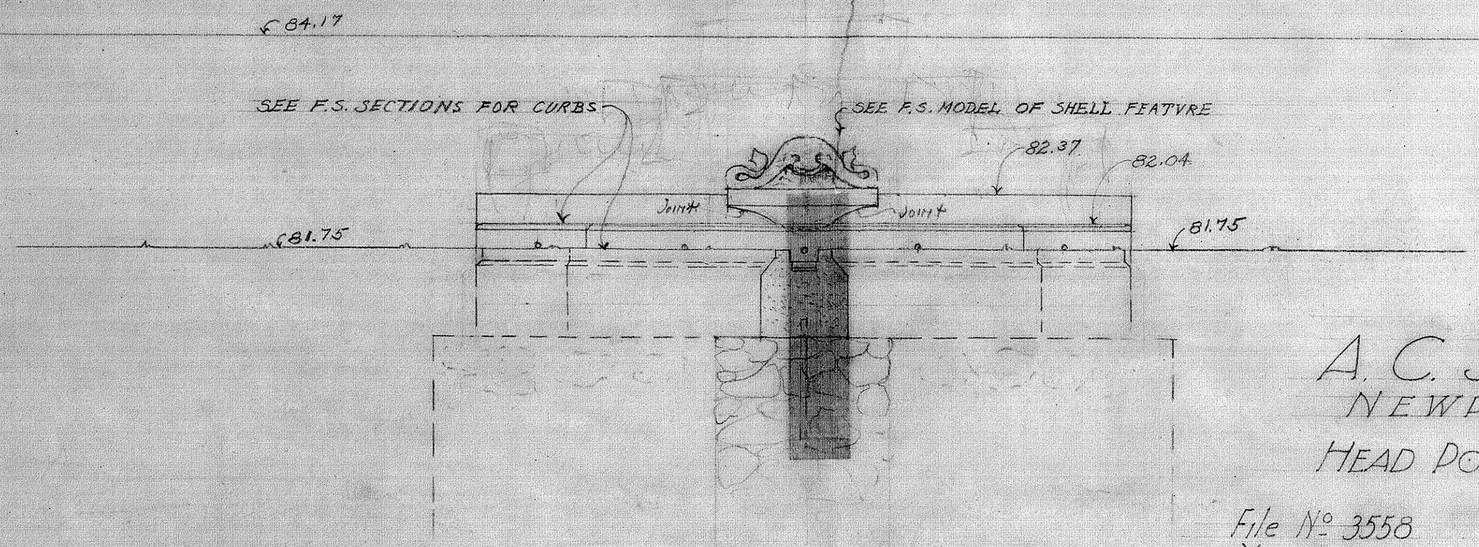

ELEVATION
SCALE ¾" = 1 FOOT.

A. C. JAMES Esq.
NEWPORT. R. I.
HEAD POOL AT TERRACE WALL

File № 3558
Plan № 422
Dec. 13 1912

Olmsted Brothers
Landscape Architects
Brookline — Mass.

Drawn by W. L. W.
Traced by
Checked by

Approved for issue
By