


COLOR AND AGGREGATE
OF CEMENT JOINTS IS
TO BE DETERMINED
WHEN THE TILE IS PUT
IN PLACE AT THE JOB

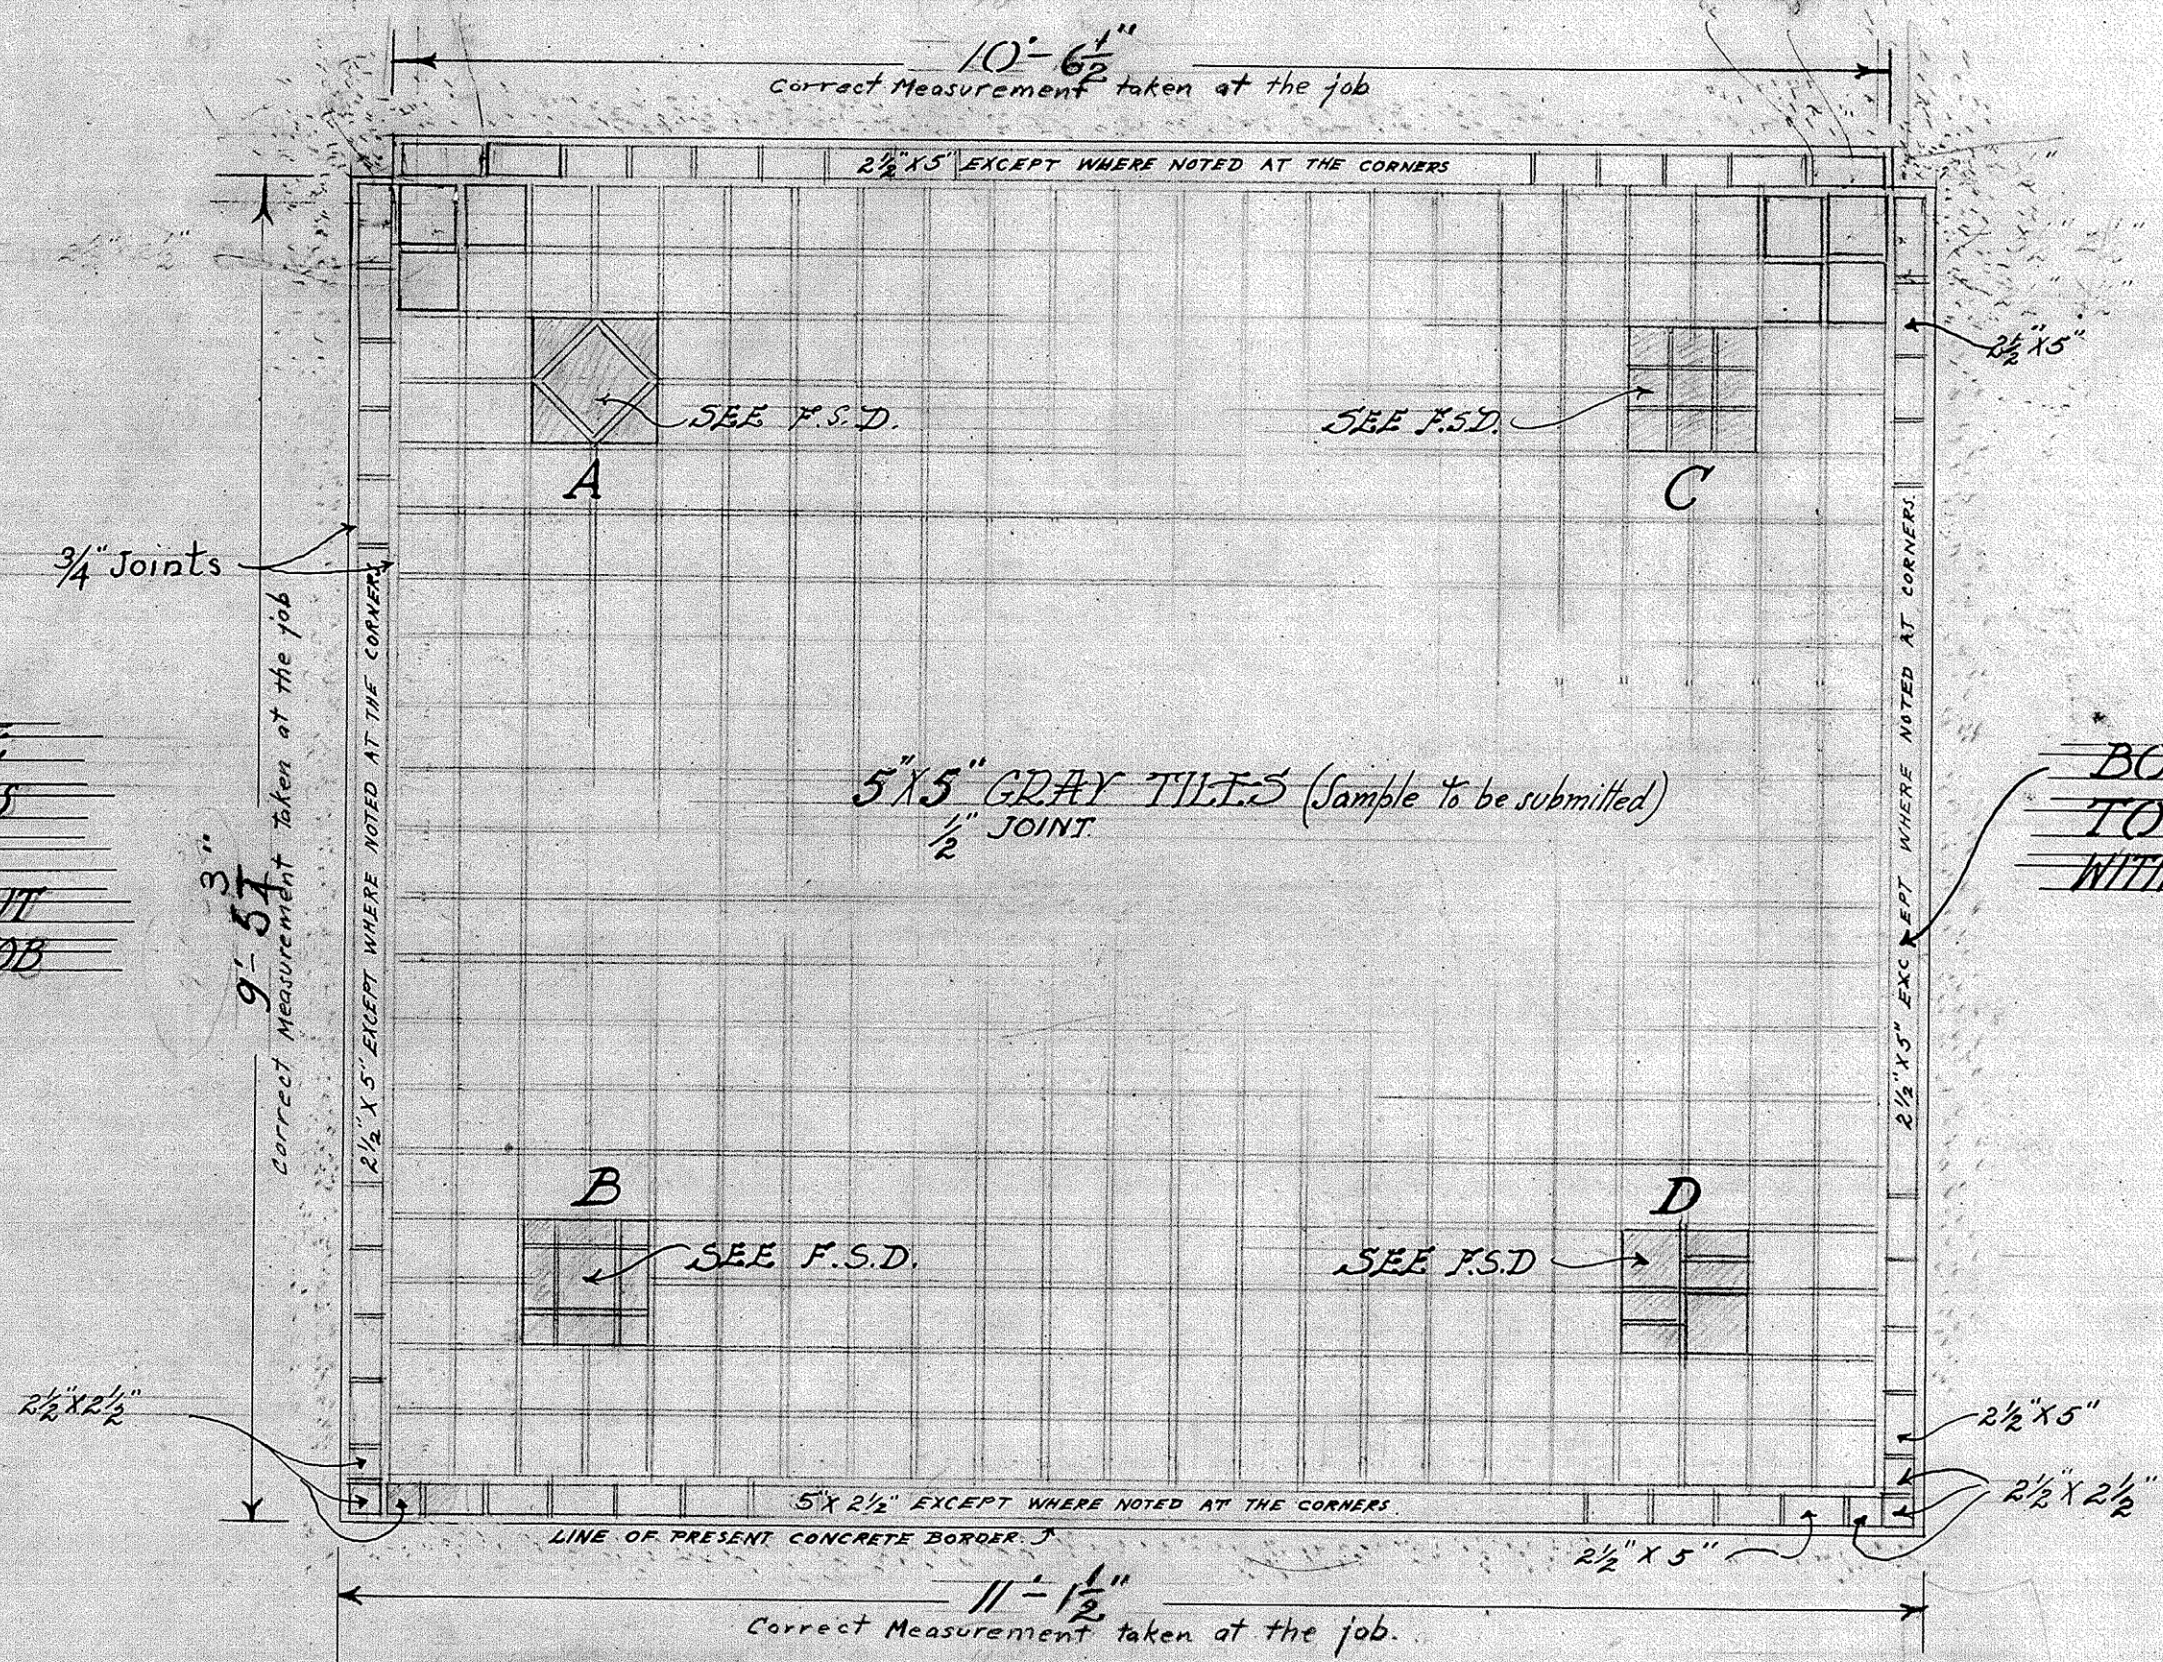

BORDER TILES ARE
TO BE DARK BLUE
WITH A FEW SMOKED BLUE TILES

THERE ARE TO BE 2 SETS OF TILES AS SHOWN
SEE PLAN NO 429 FOR F.S. DETAILS

ARTHUR C. TISS, JAMES F. S. Q.
NEWPORT, R. I.
LAYOUT FOR PERGOLA TILEWORK.
SCALE 3/4" = 1 Foot.

File No 33586
Drawing No 426
Jan 3, 1913
Olmsted Brothers
Landscape Architects
Brookline, Mass.

Drawn by W.W.	Approved for Issue
Traced by	by
Checked by C.W.	