


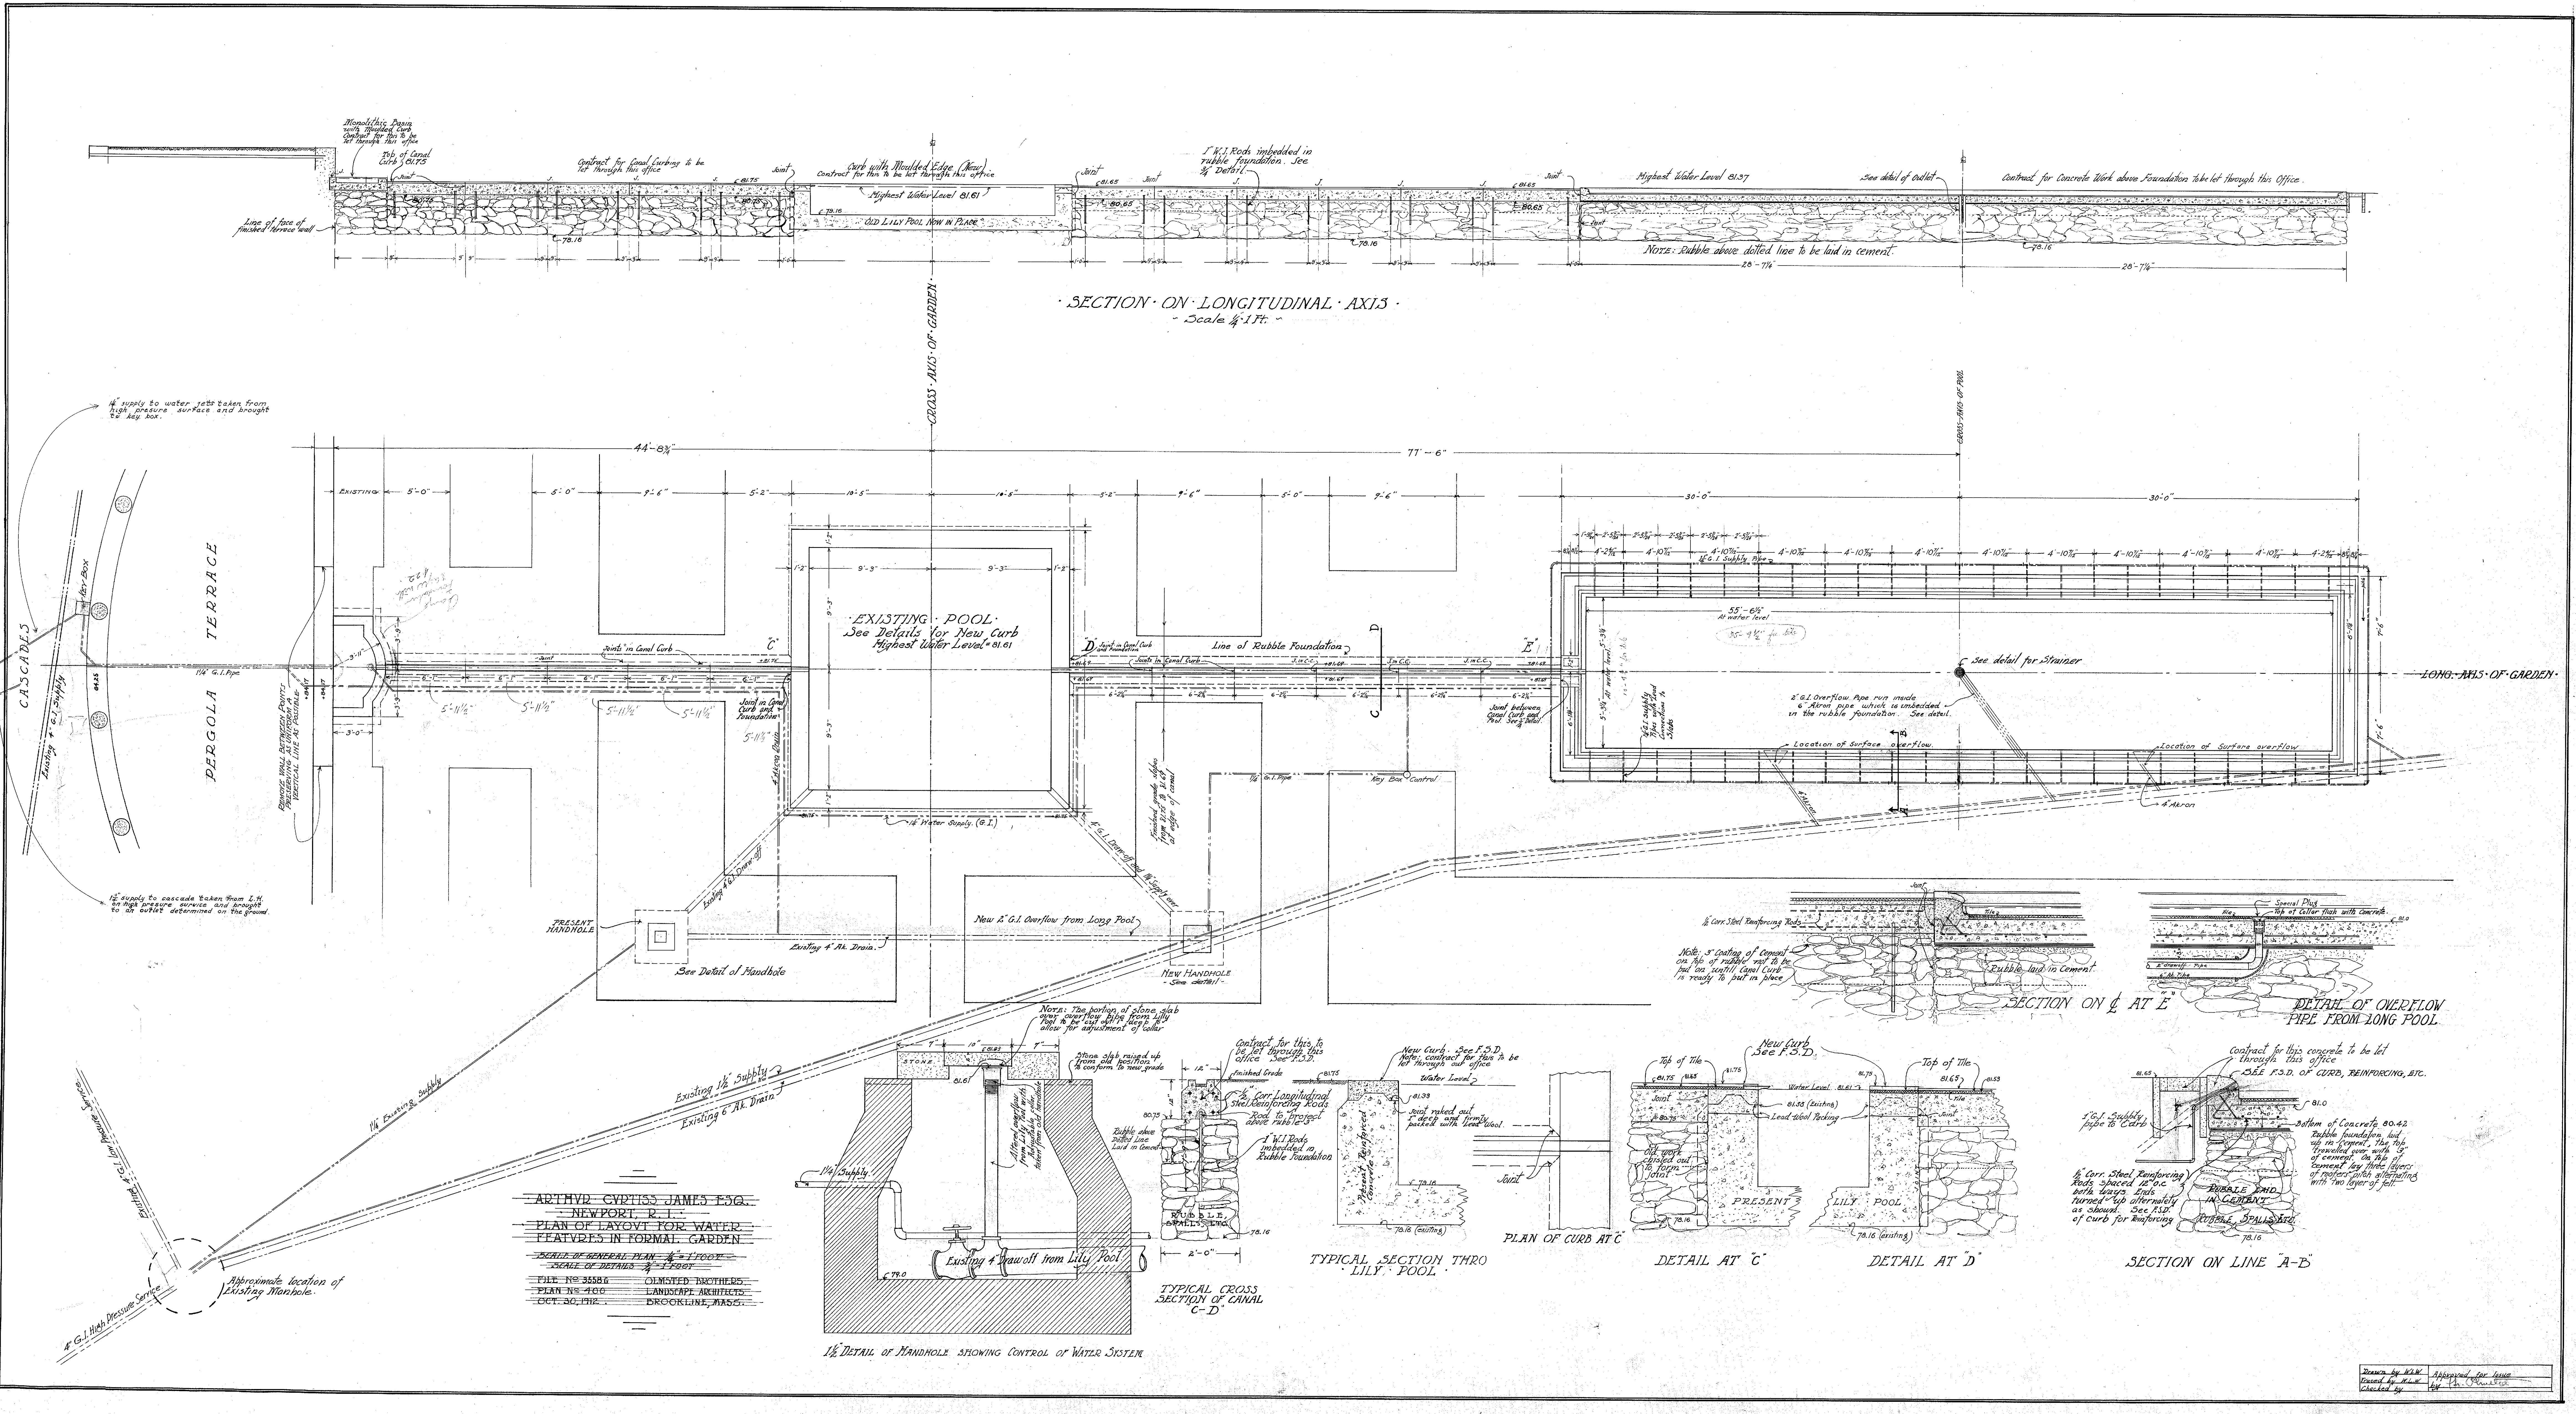

ARTHUR C. JONES, ESQ.
NEWPORT, R. I.
PLAN OF LAYOUT FOR WATER
FEATURES IN FORMAL GARDEN
SCALE OF GENERAL PLAN 1/4" = 1' 00"
SCALE OF DETAILS 1/8" = 1' 00"
FILE NO. 35881
PLAN NO. 4100
OCT. 30, 1912
OLINSTEAD BROTHERS
LANDSCAPE ARCHITECTS
BROOKLINE, MASS.

Drawn by W.W. Approved for Issue
Checked by H.H. by H.H. [Signature]